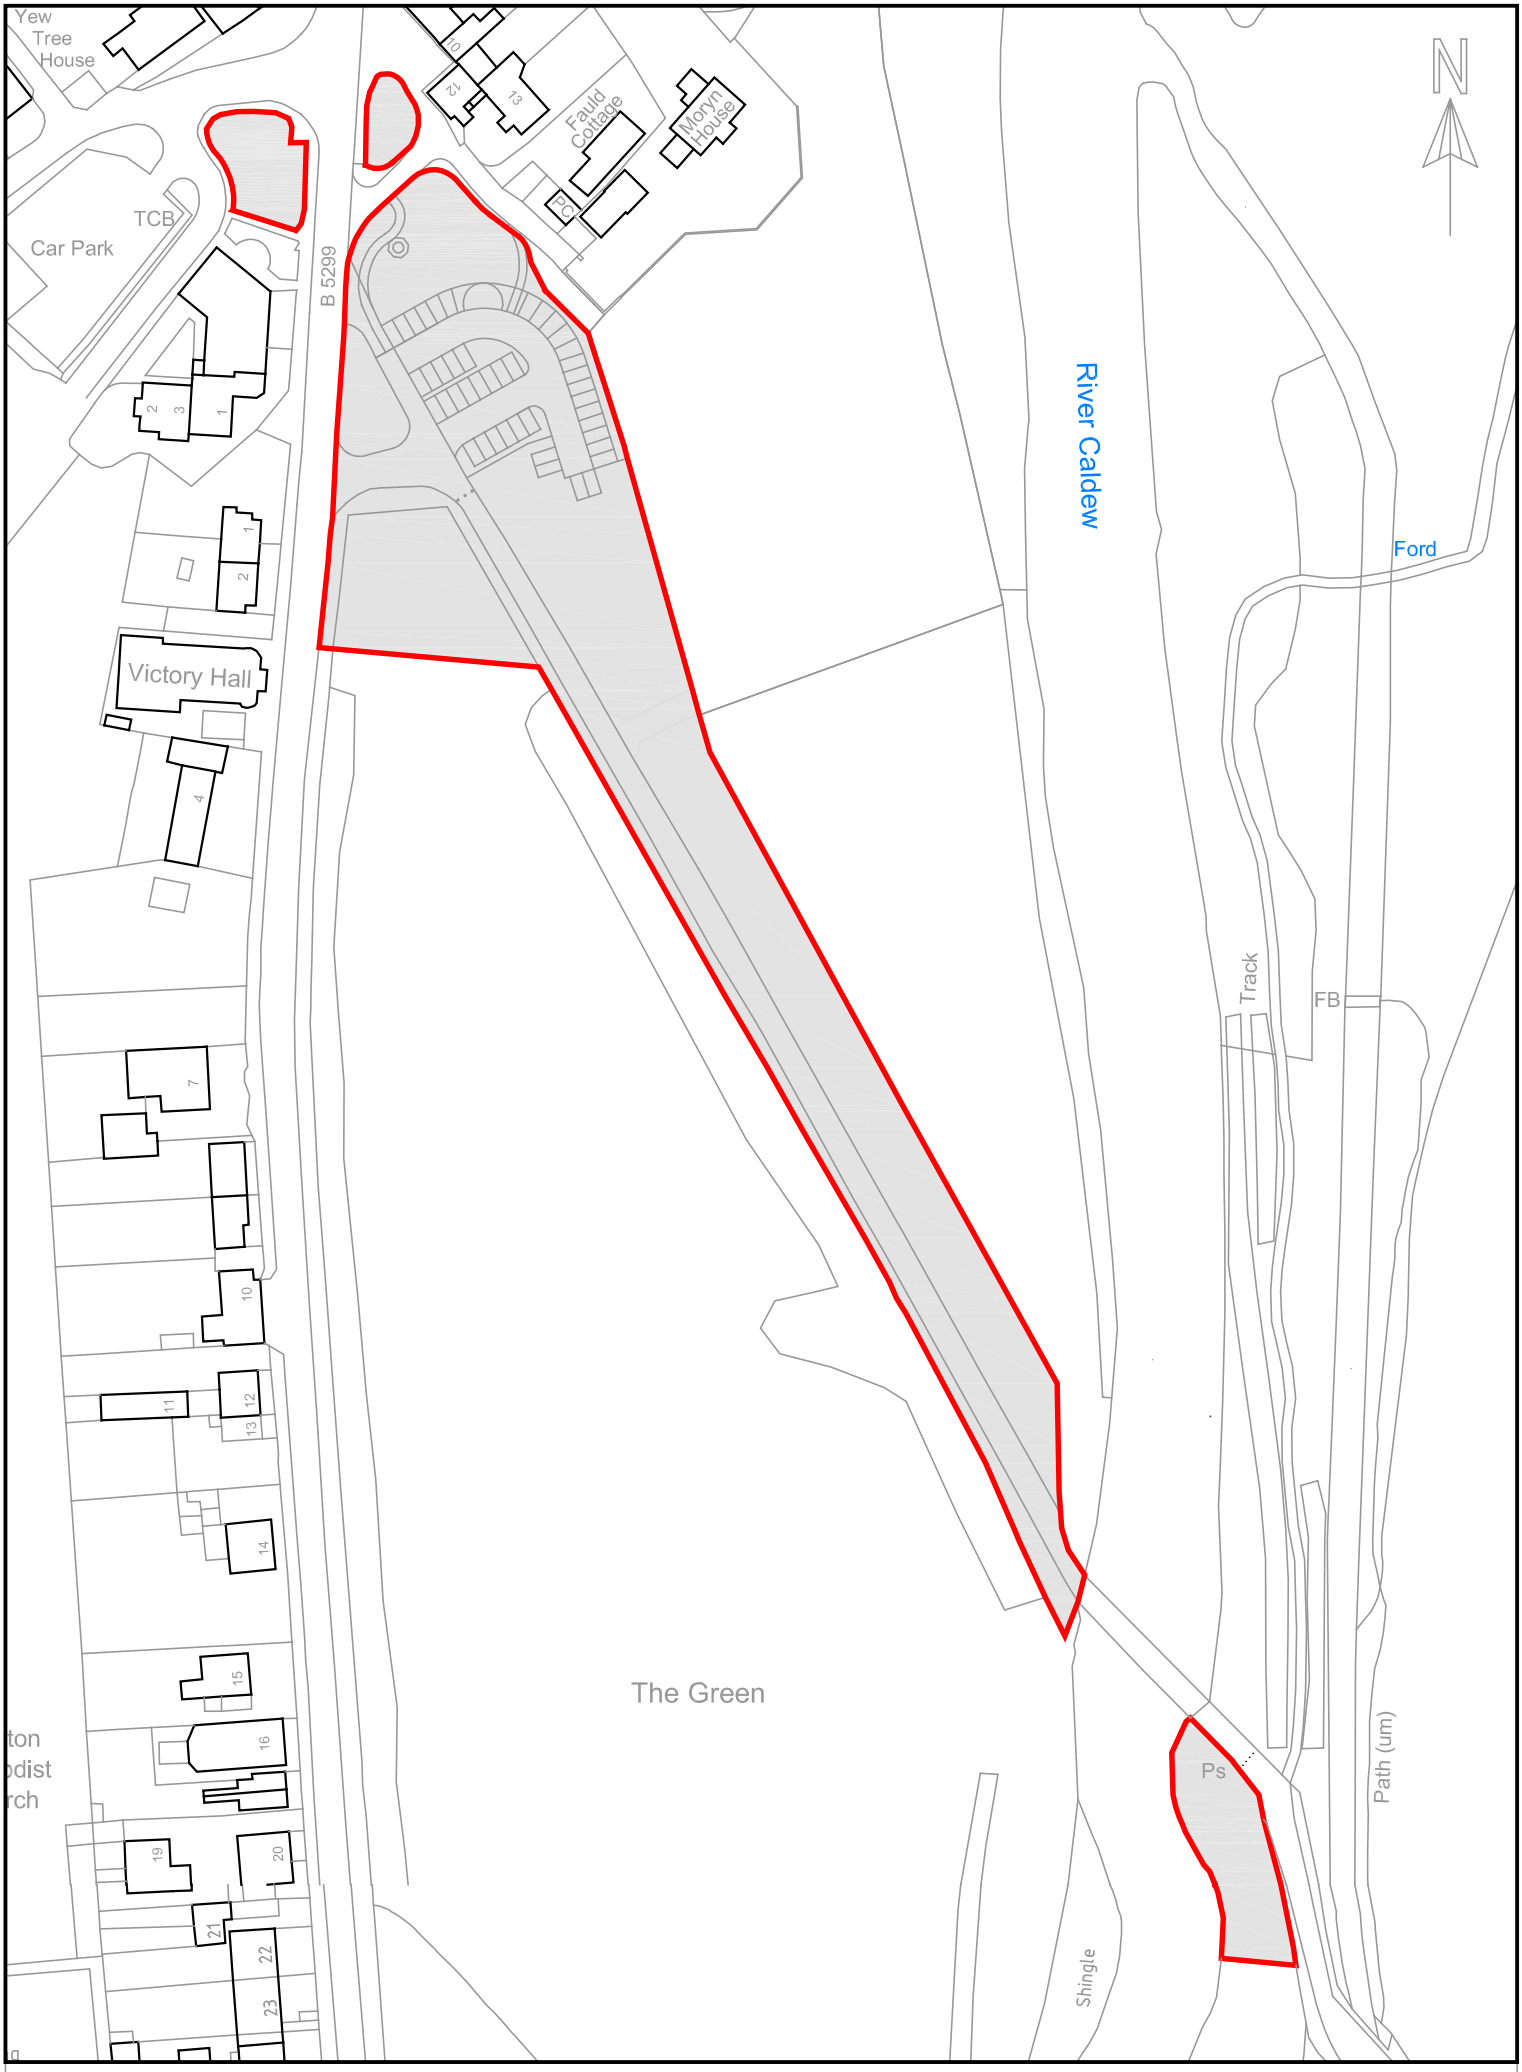

Location Plan - 1:1500 at A4