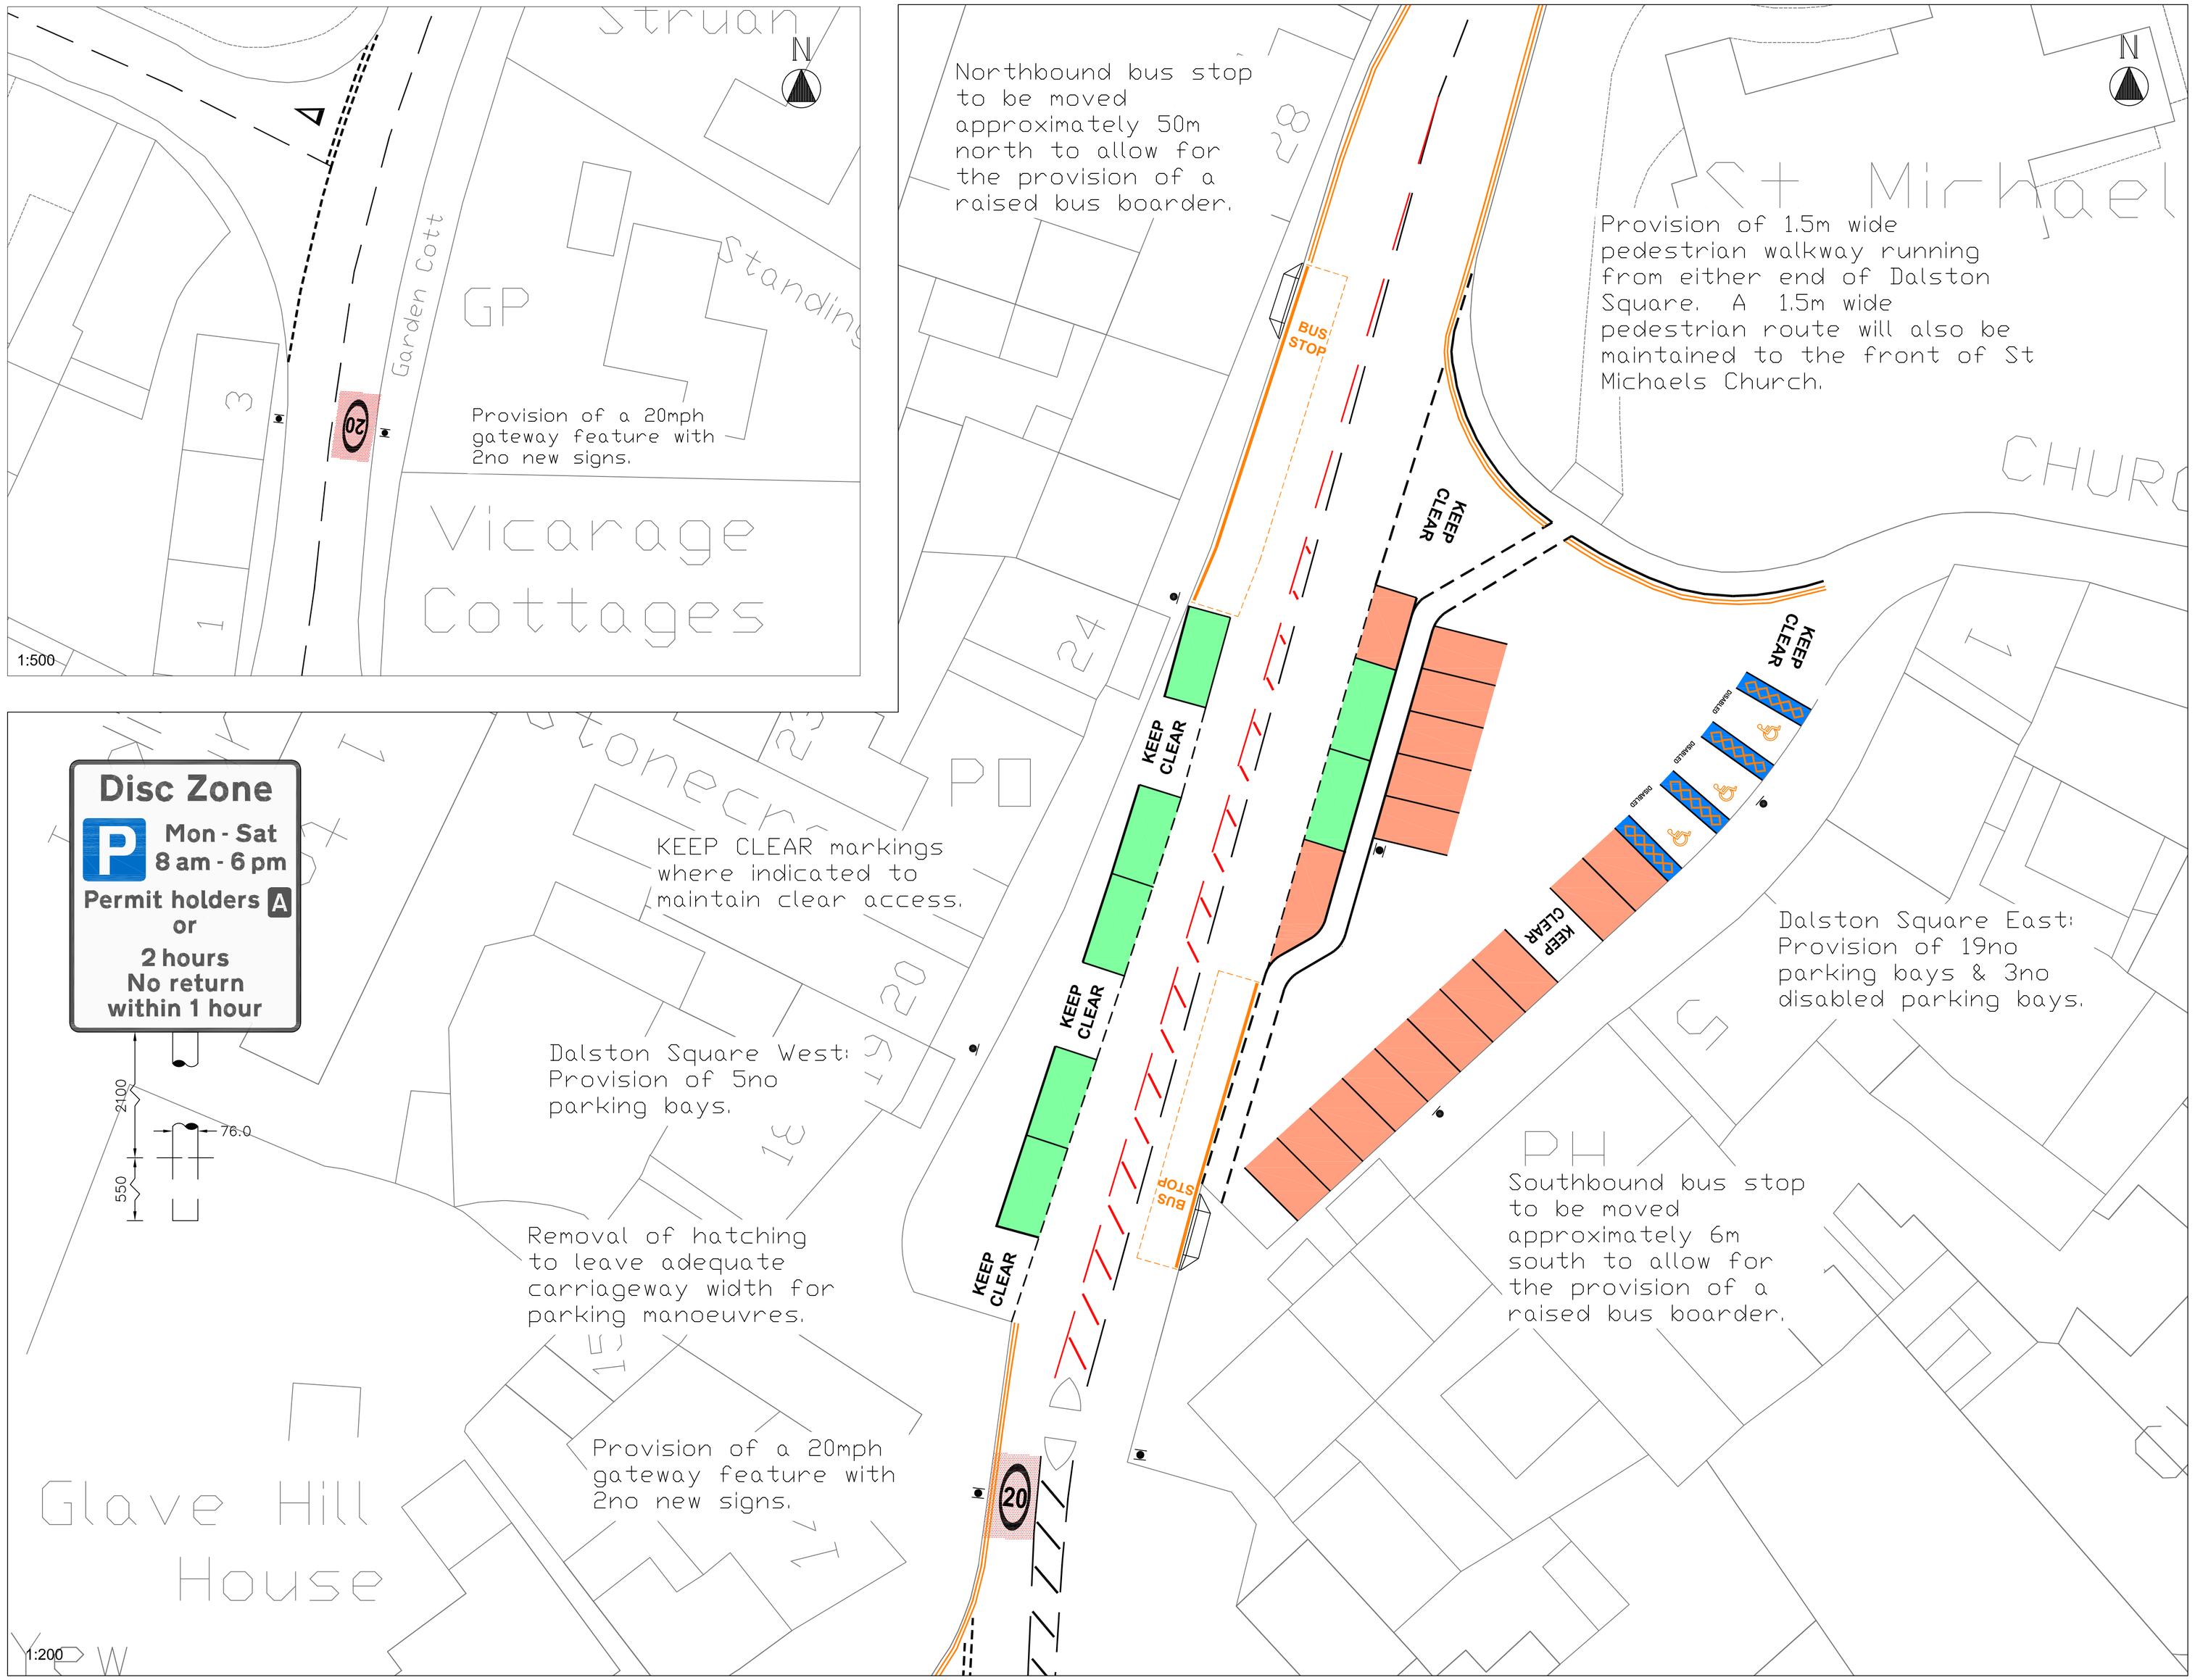

KEY

- Proposed Parking Space (4.8mx2.8m)
- Proposed Parking Space (6mx2.8m)
- Proposed disabled Parking Space (4.8mx2.8m) with hatched area for access (4.8mx1.2m)

Rev. No.	Date	Amendments	Initials Made	Initials Chk.

Scale: 1:200 Date: Jan 2009

Drawn	AH
Checked	KBC
Approved	MDF

Job: DALSTON PARKING IMPROVEMENTS

Title: Proposed Layout (OPTION 2)

Client: CCC

Drawing No. 08/4173327/LS01/002

Job Log No. 4173327

Cumbria County Council
Cumbria Highways
The CAPITA Building
Kingmoor Business Park
Tel: (01228) 673000 Fax: (01228) 673213

Reproduced from, or based on, Ordnance Survey Map material with the permission of the Controller of Her Majesty's Stationery Office. Crown Copyright Licence No. LA076546 Cumbria County Council. Unauthorised reproduction infringes Crown copyright and may lead to prosecution or civil proceedings.